
NOTE

Truss trim heights are exaggerated to show fixture information.

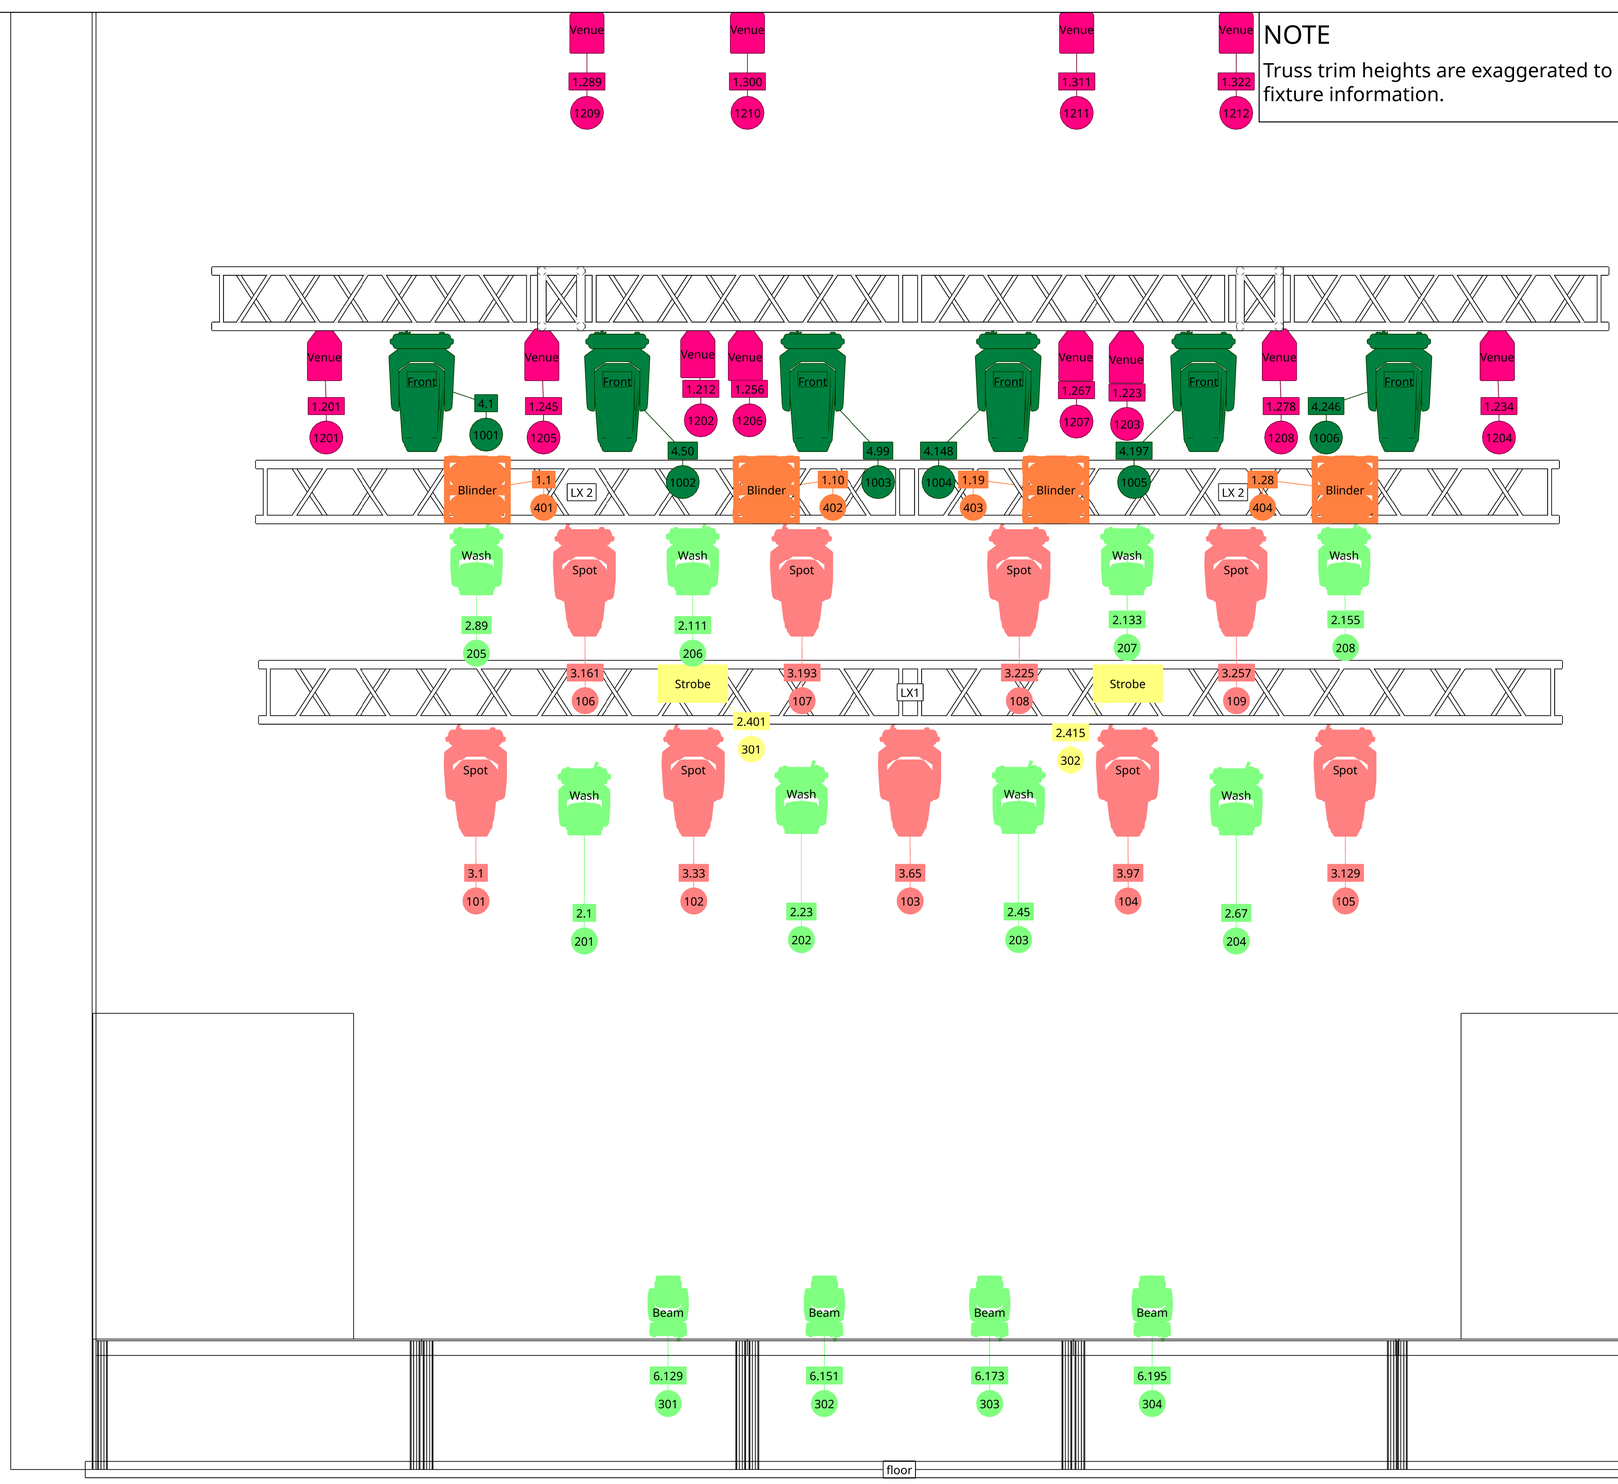

Project
Saxion Stage 2026-2027

Project location
Metropool Enschede

Project date
11-08-2026

Client
Metropool

Drawing author
Dion Moldovan


Drawing version
V2


Fixture Types

- QR 5 Series — ☑ TOUR Mode
- Robin Viva CMY — ☑ Mode 1
- Cluster B4 W — ☑ 9CH Standard Mode
- Robin LEDBeam 350 — ☑ 1 - Standard 16-Bit Mode
- Robin LEDBeam 150 RGBW — ☑ 1 - Standard 16-Bit Mode
- Robin T1 Profile — ☑ Mode 1
- Atomic 3000 LED — ☑ Extended Mode

File name
Metropool - Saxion Stage idee 350.c2p

Document name
Front view

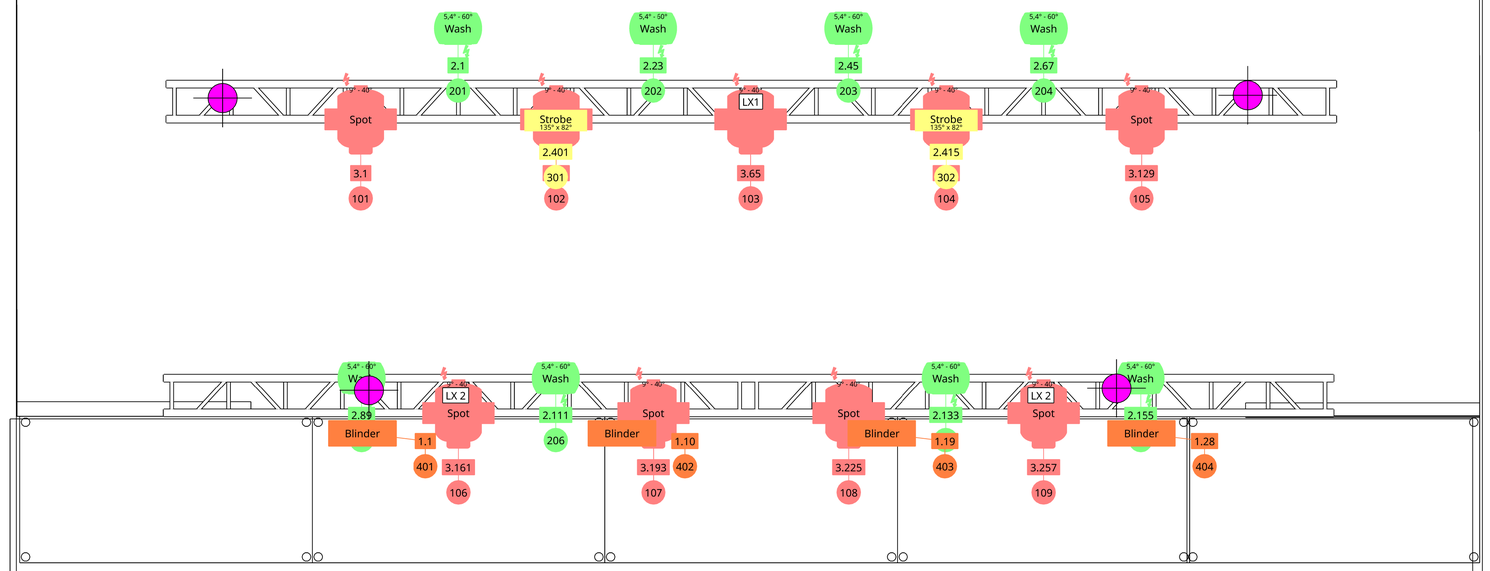

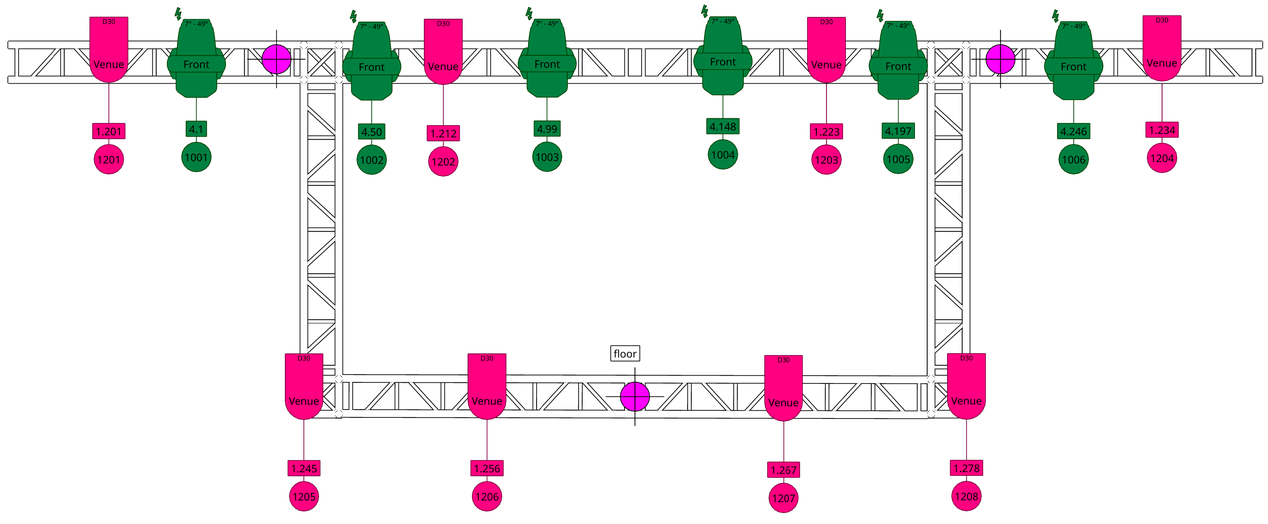

Project
Saxion Stage 2026-2027

Project location
Metropool Enschede

Project date
11-08-2026

Client
Metropool

Drawing author
Dion Moldovan


Drawing version
V2

Fixture Types

- QR 5 Series — ☑ TOUR Mode
- Robin Viva CMY — ☑ Mode 1
- Cluster B4 W — ☑ 9CH Standard Mode
- Robin LEDBeam 350 — ☑ 1 - Standard 16-Bit Mode
- Robin LEDBeam 150 RGBW — ☑ 1 - Standard 16-Bit Mode
- Robin T1 Profile — ☑ Mode 1
- Atomic 3000 LED — ☑ Extended Mode

File name
Metropool - Saxion Stage idee 350.c2p

Document name
Top view

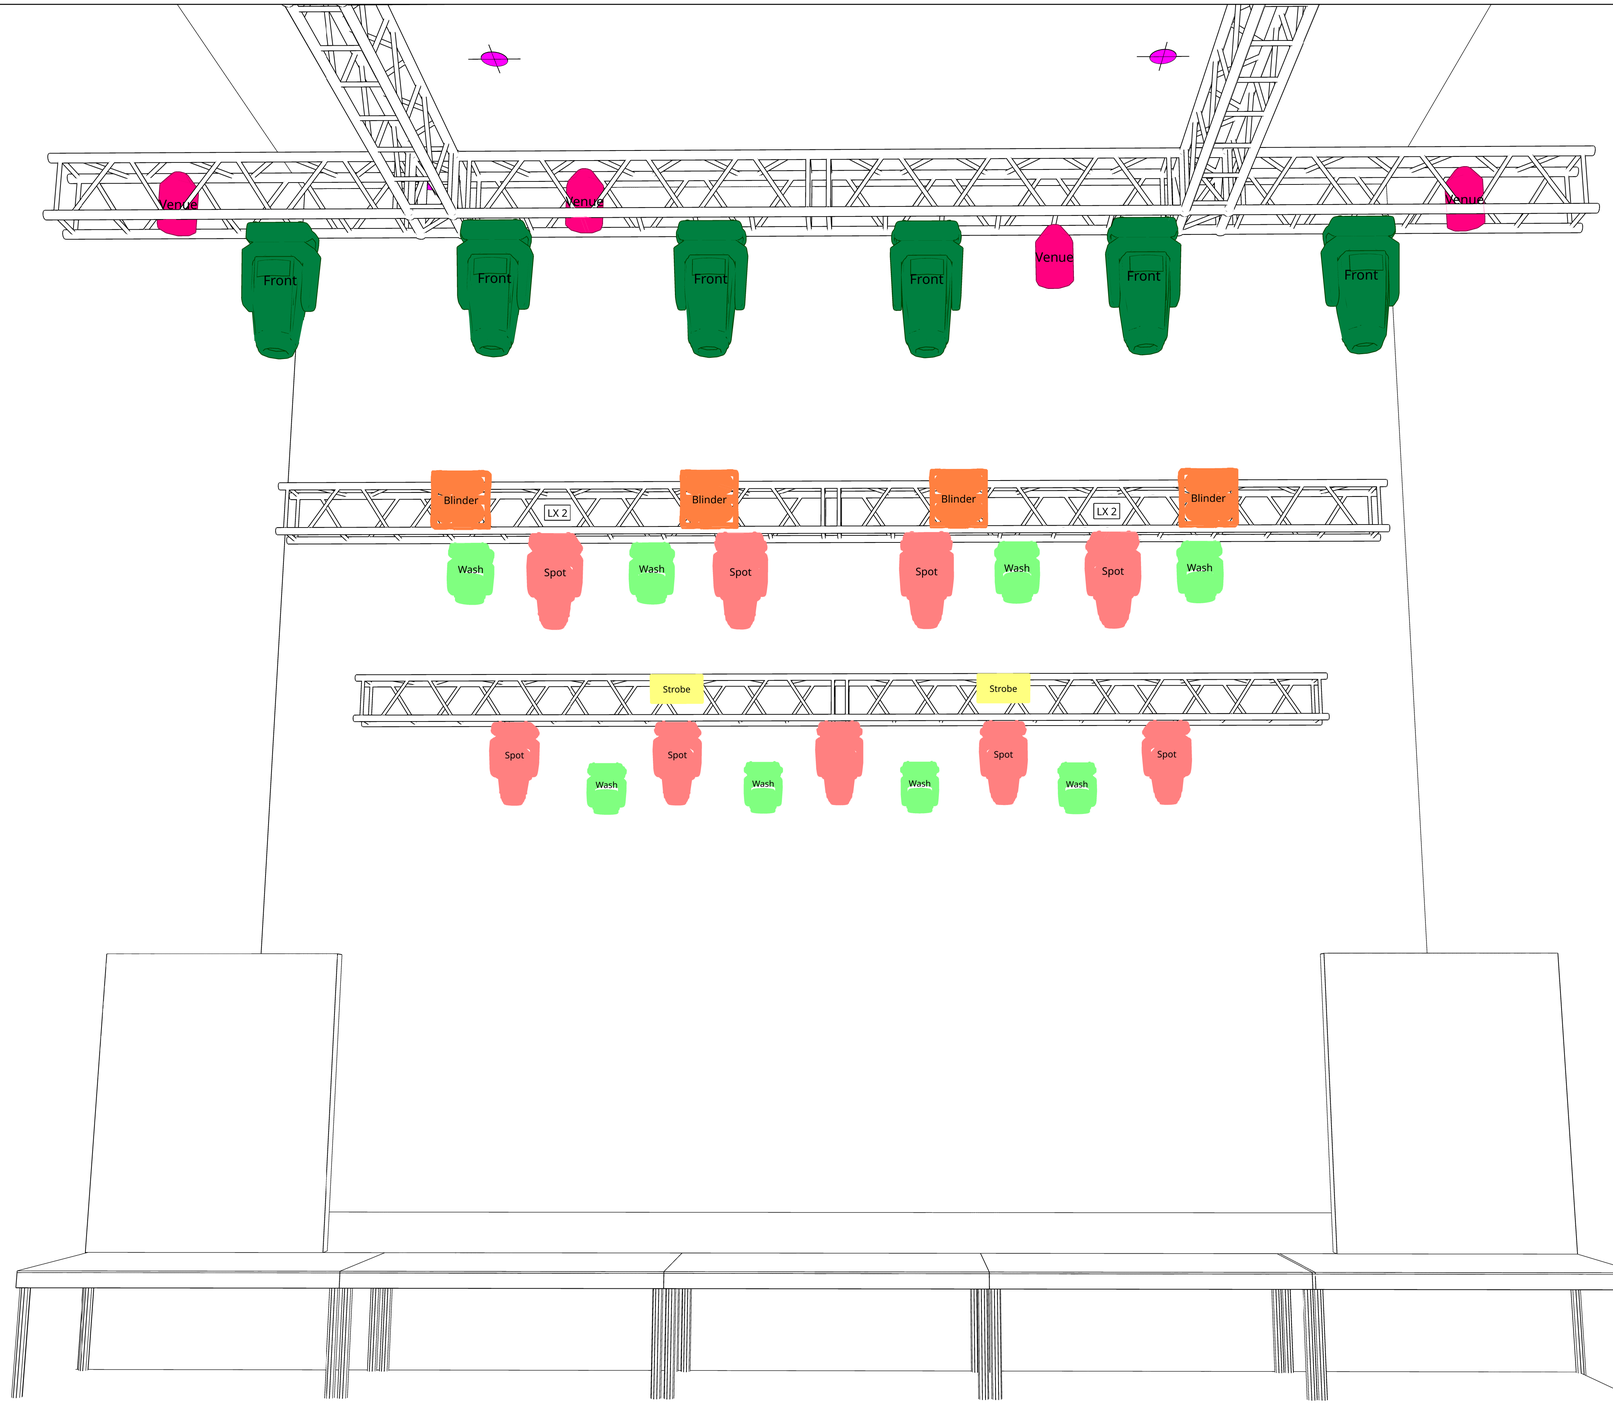

Project
Saxion Stage 2026-2027

Project location
Metropool Enschede

Project date
11-08-2026

Client
Metropool

Drawing author
Dion Moldovan

Drawing version
V2

Fixture Types

- QR 5 Series — ☑ TOUR Mode
- Robin Viva CMY — ☑ Mode 1
- Cluster B4 W — ☑ 9CH Standard Mode
- Robin LEDBeam 350 — ☑ 1 - Standard 16-Bit Mode
- Robin LEDBeam 150 RGBW — ☑ 1 - Standard 16-Bit Mode
- Robin T1 Profile — ☑ Mode 1
- Atomic 3000 LED — ☑ Extended Mode

File name
Metropool - Saxion Stage idee 350.c2p

Document name
Saxion Stage - 3D